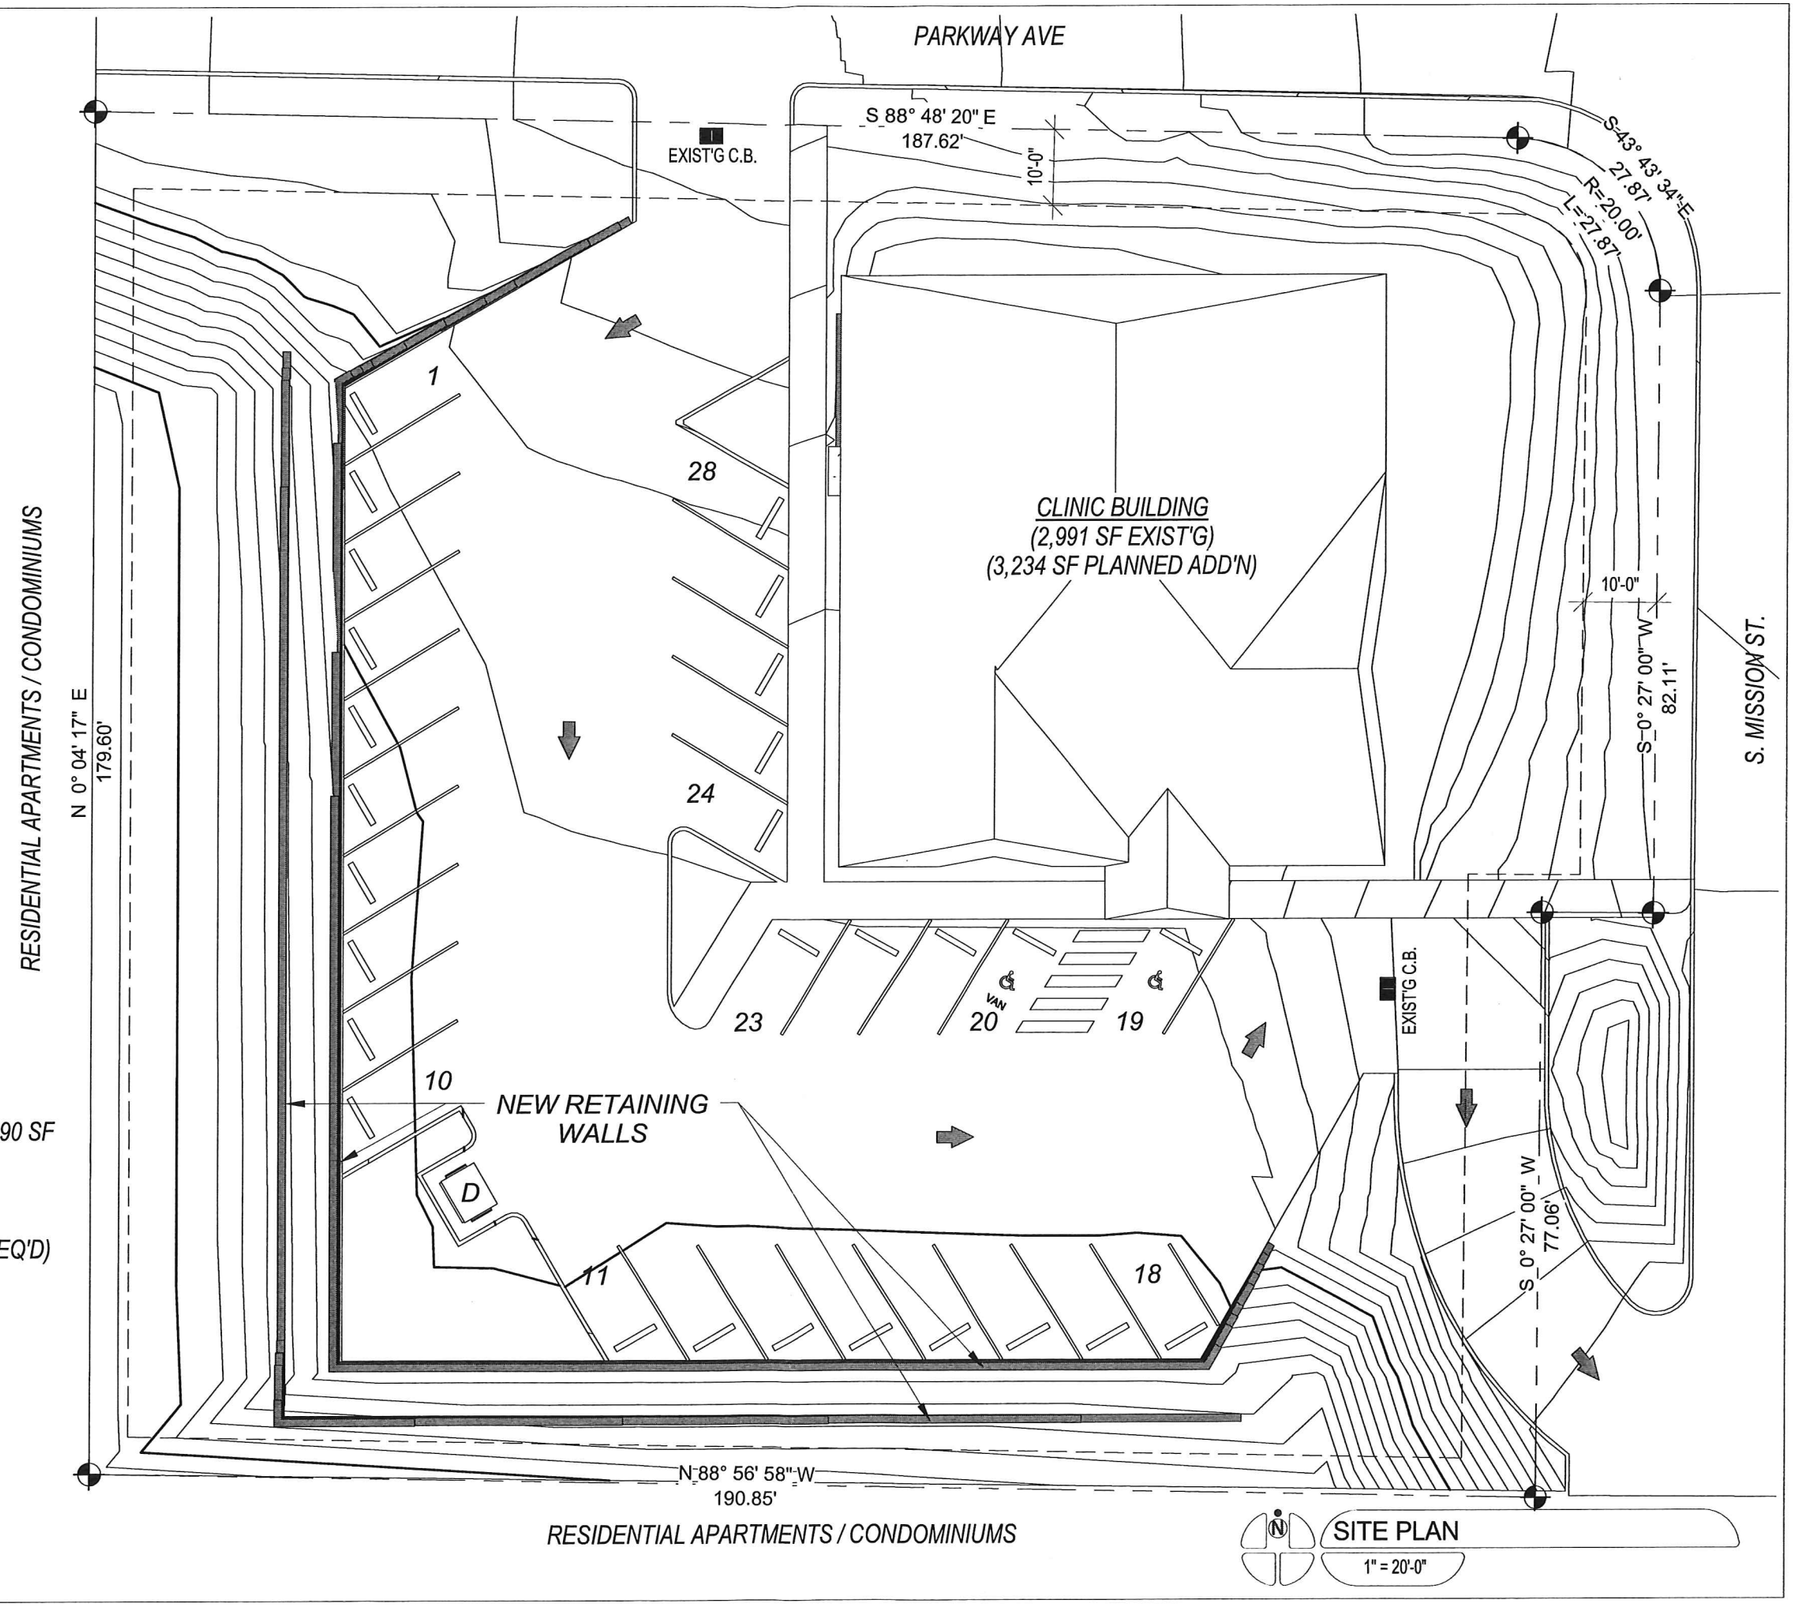

PROPERTY INFO
SITE AREA = 35,778 SF (.82 ACRE)
LOT COVERAGE = 13%
IMPERVIOUS SURFACE AREA = 19,490 SF

PARKING (4 STALLS PER 1,000 SF)
EXISTING = 16 STALLS (12 REQ'D)
PROPOSED NEW = 28 STALLS (26 REQ'D)

4/30/2014 11:34:31 AM

#	DATE	BY

REGISTERED ARCHITECT
10523
JUSTIN R. BORST
STATE OF WASHINGTON

COPYRIGHT © 2014

SIGMA ARCHITECTURE
WENATCHEE, WA 98801
509.885.3880

RENOVATION AND ADDITION FOR:
ACHIEVE CENTER
1500 S. MISSION ST
WENATCHEE, WA 98801

PROJ #:	13-023
DATE:	04/28/14
DRAWN BY:	JRB
SHEET:	A1.1

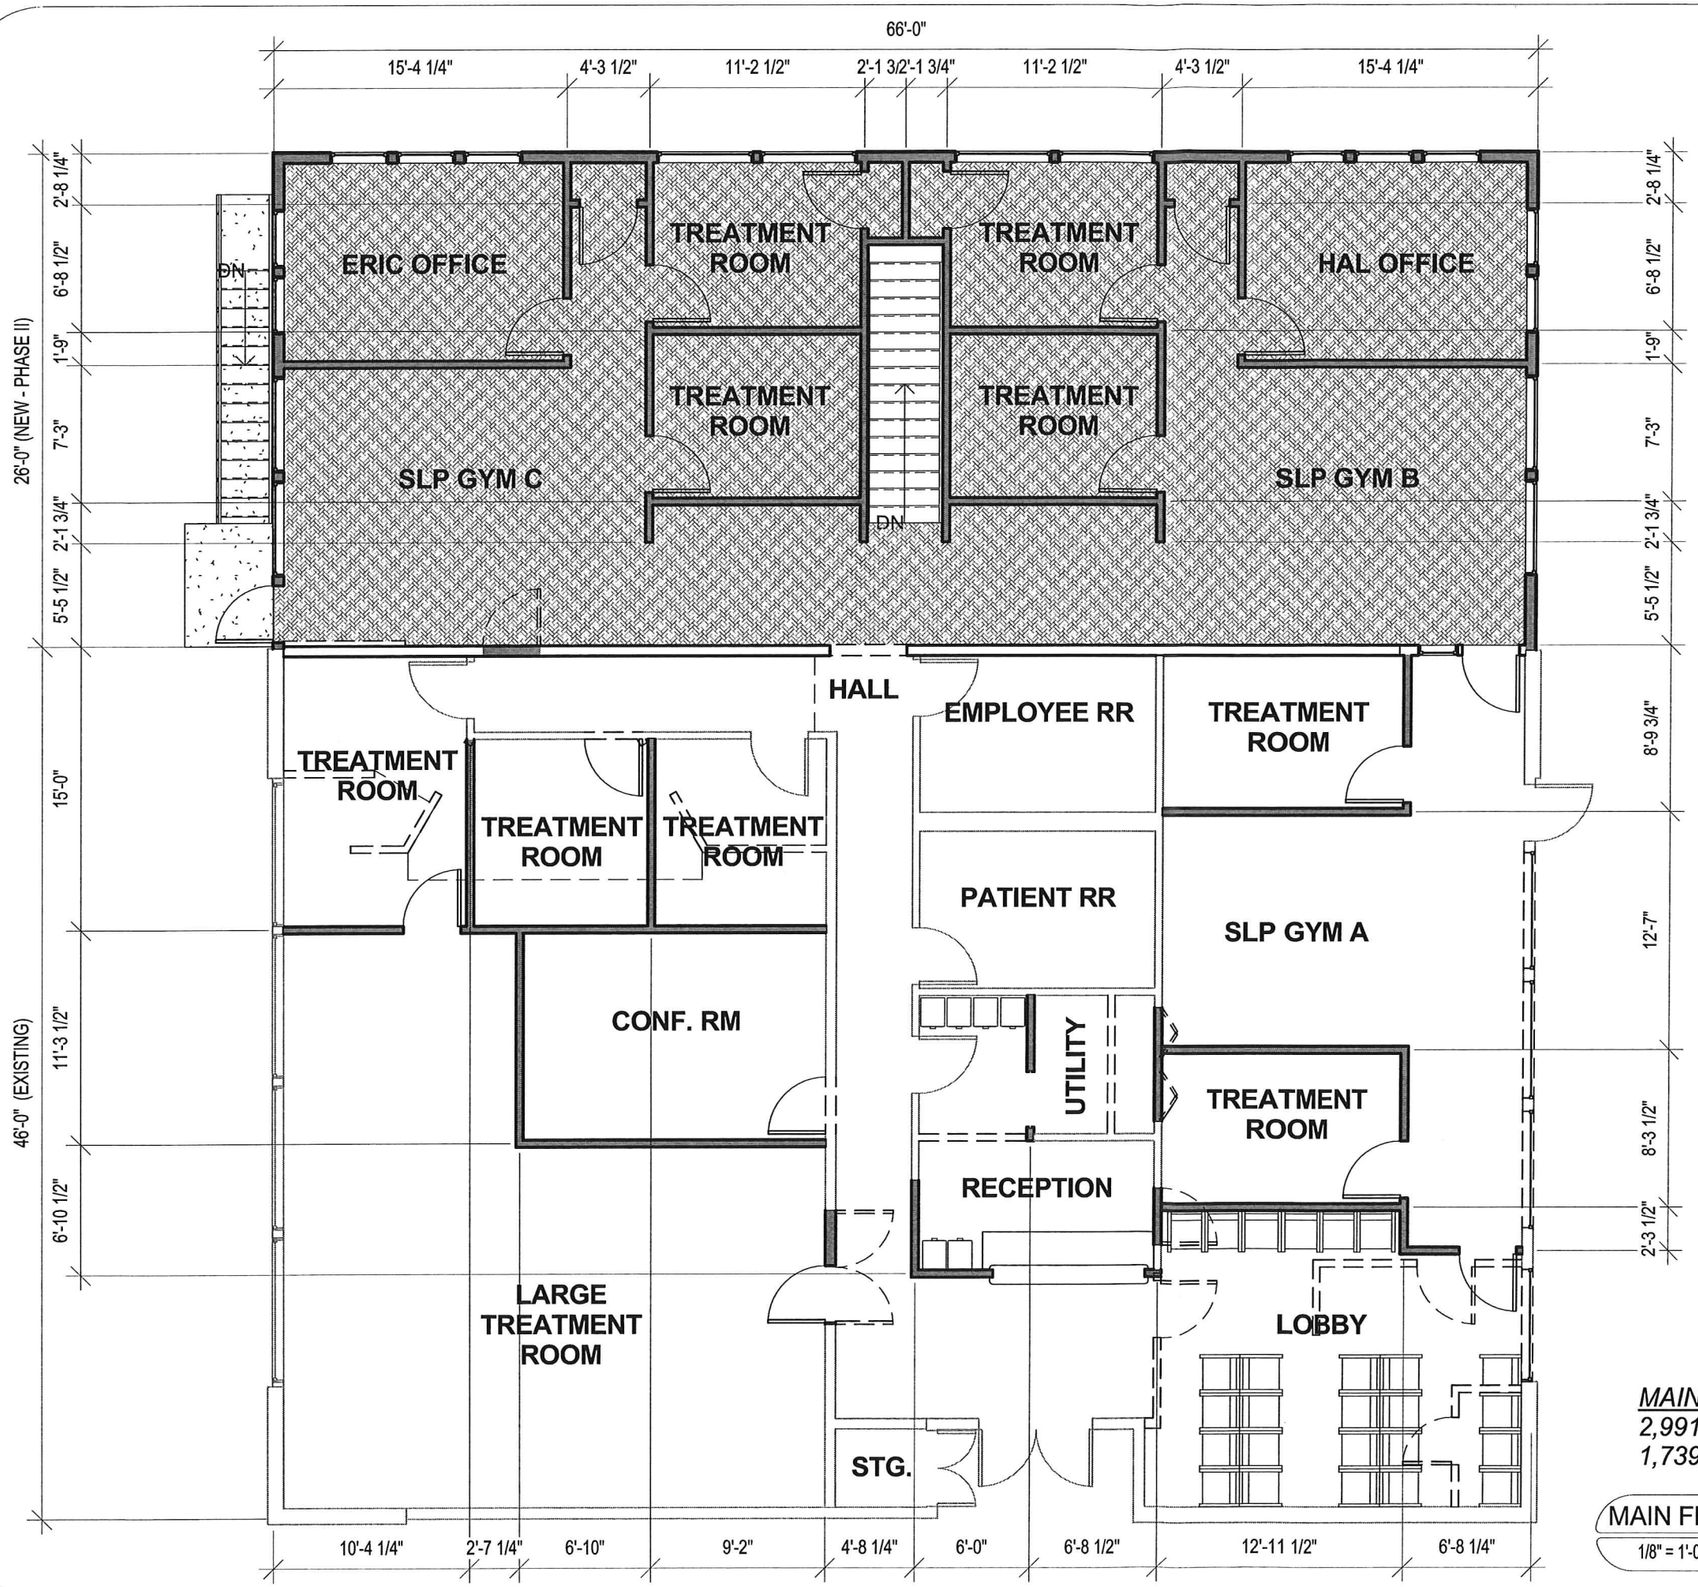

MAIN FLOOR AREA
2,991 SF EXISTING
1,739 SF PHASE 2 ADDITION

MAIN FLOOR PLAN
1/8" = 1'-0"

#	DATE	BY

REGISTERED ARCHITECT
JUSTIN R. BORST
STATE OF WASHINGTON
10523

COPYRIGHT © 2014

SIGMA ARCHITECTURE
WENATCHEE, WA 98801
509.885.3880

RENOVATION AND ADDITION FOR:
ACHIEVE CENTER
1500 S. MISSION ST
WENATCHEE, WA 98801

PROJ #:	13-023
DATE:	04/28/14
DRAWN BY:	JRB
SHEET:	A2.1

4/30/2014 11:34:32 AM

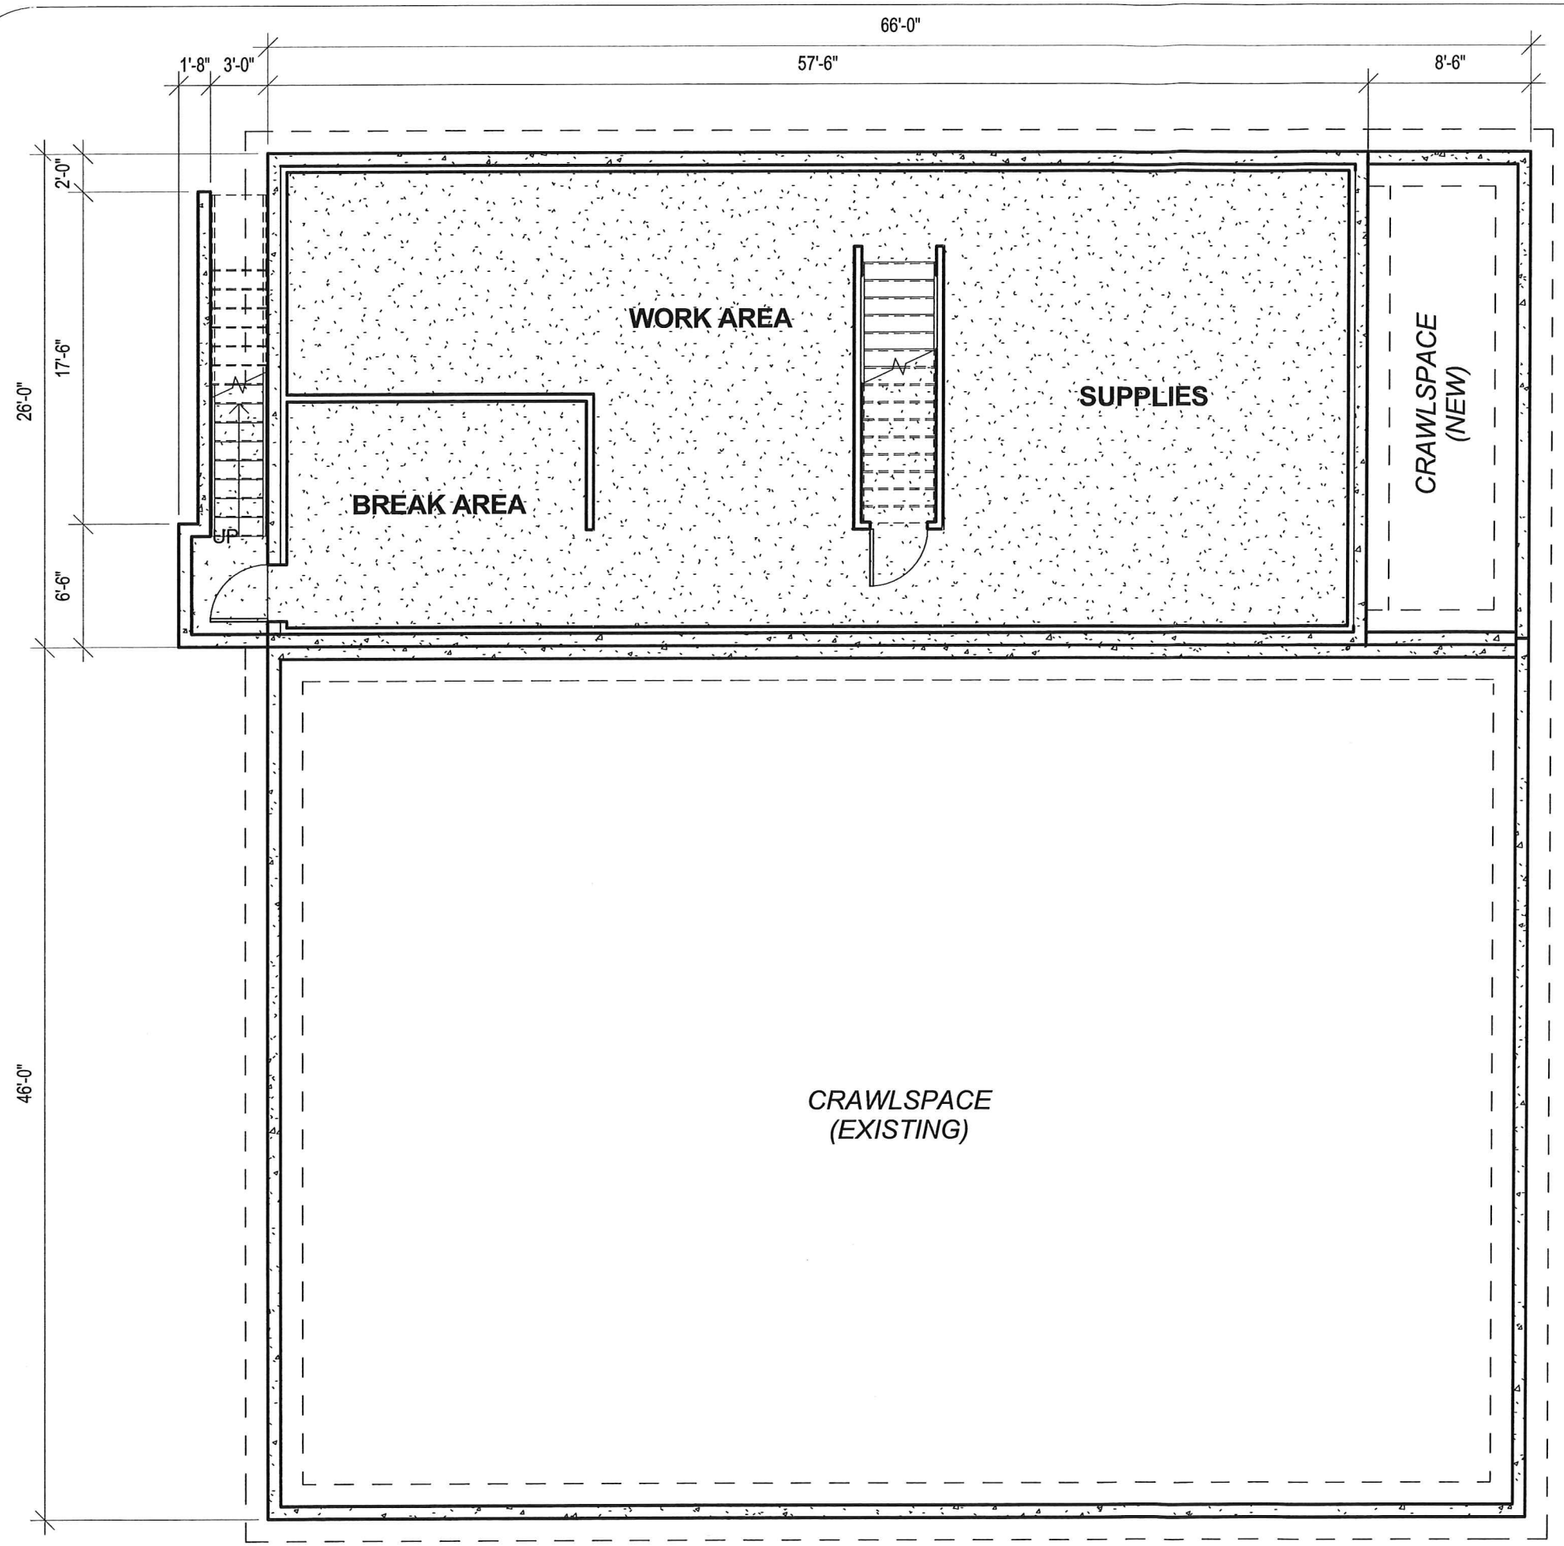

BASEMENT AREA
1,495 SF PHASE 2 ADDITION

BASEMENT
1/8" = 1'-0"

#	DATE	BY

REGISTERED ARCHITECT
10523
JUSTIN R. BORST
STATE OF WASHINGTON

COPYRIGHT © 2014

SIGMA ARCHITECTURE
WENATCHEE, WA 98801
509.885.3880

RENOVATION AND ADDITION FOR:
ACHIEVE CENTER
1500 S. MISSION ST
WENATCHEE, WA 98801

PROJ #:	13-023
DATE:	04/28/14
DRAWN BY:	JRB
SHEET:	A2.2

4/30/2014 11:34:33 AM