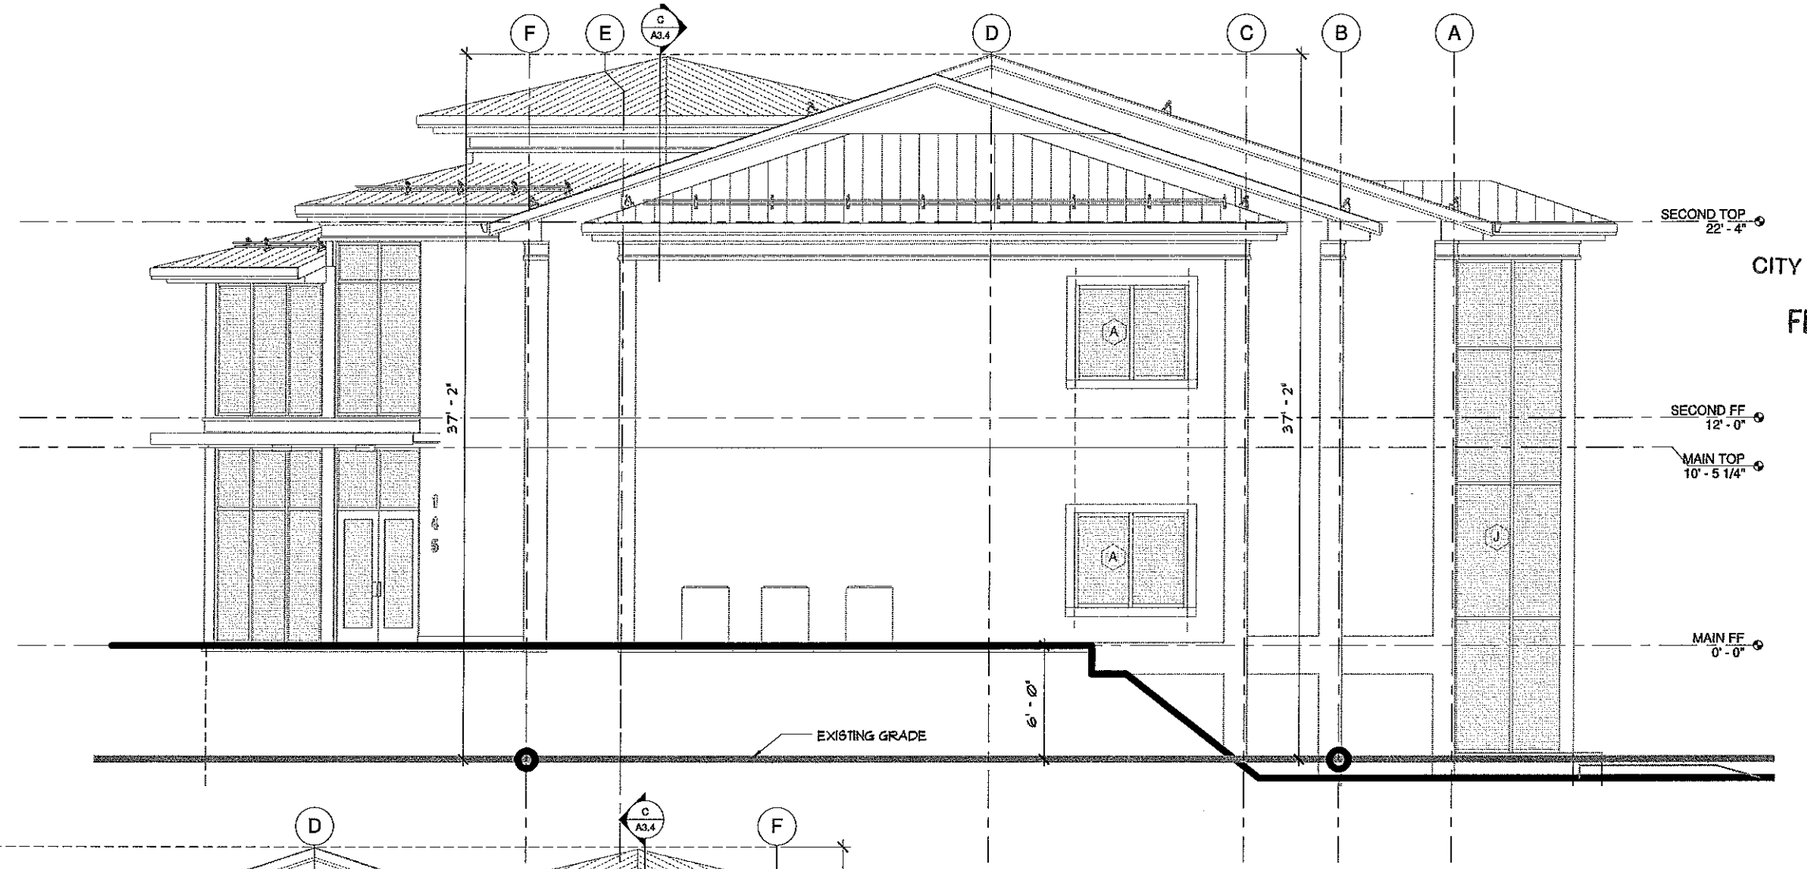

SOUTH ELEVATION

1/4" = 1'-0"

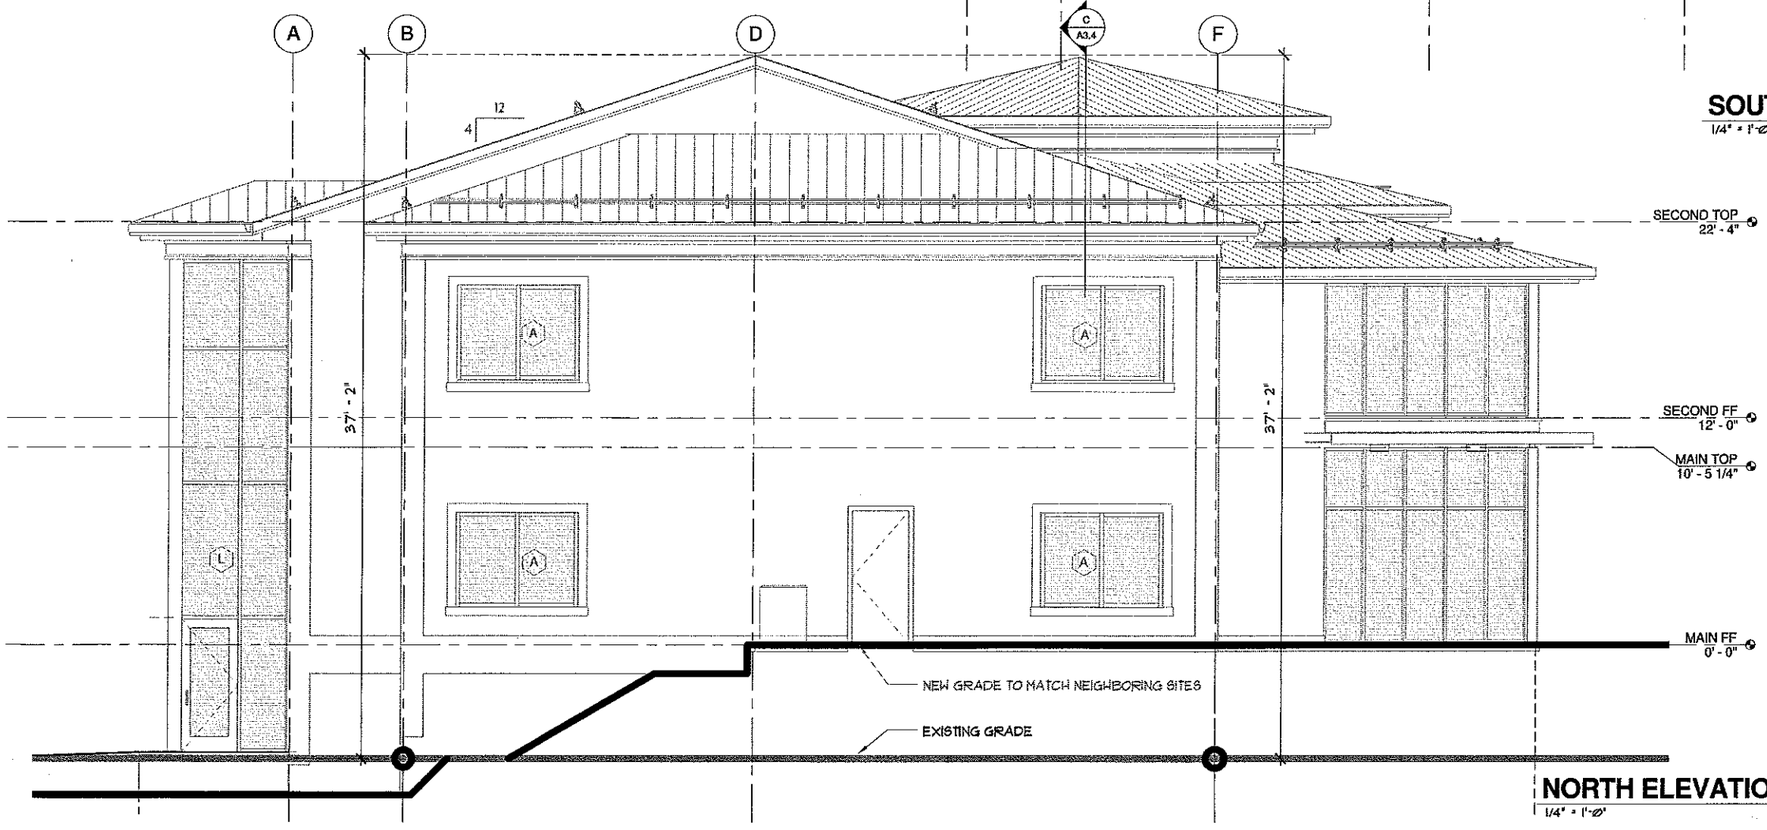

NORTH ELEVATION

1/4" = 1'-0"

HEIGHT CALCULATION
AVERAGE OF: 4 CORNERS FROM EXISTING GRADE
37'-2" FT. NORTH WEST
37'-2" FT. NORTH EAST
37'-2" FT. SOUTH WEST
37'-2" FT. SOUTH EAST

GIVES A 37'-2" AVERAGE BUILDING HEIGHT

REVISIONS	BY

CITY OF WENATCHEE

FEB 26 2015

MJ NEAL ASSOCIATES ARCHITECTS, PLLC
509.663.6455
MJNEAL@MJNEALAIA.COM
WWW.MJNEALAIA.COM
P.O. BOX 1945
WENATCHEE, WA 98807

© Copyright 2015

4585 REGISTERED ARCHITECT
MARK J. NEAL
STATE OF WASHINGTON

NEW BUILDING
WORTHEN STREET
WENATCHEE, WA

Date:	2015-02-26
Scale Factor:	1
Drawn:	lrod
File:	

Sheet
A3.1

M:\14\14473\50 CD-phase\Saved\14473 Revised Elevation Heights.rvt
2/26/2015 10:26:13 AM