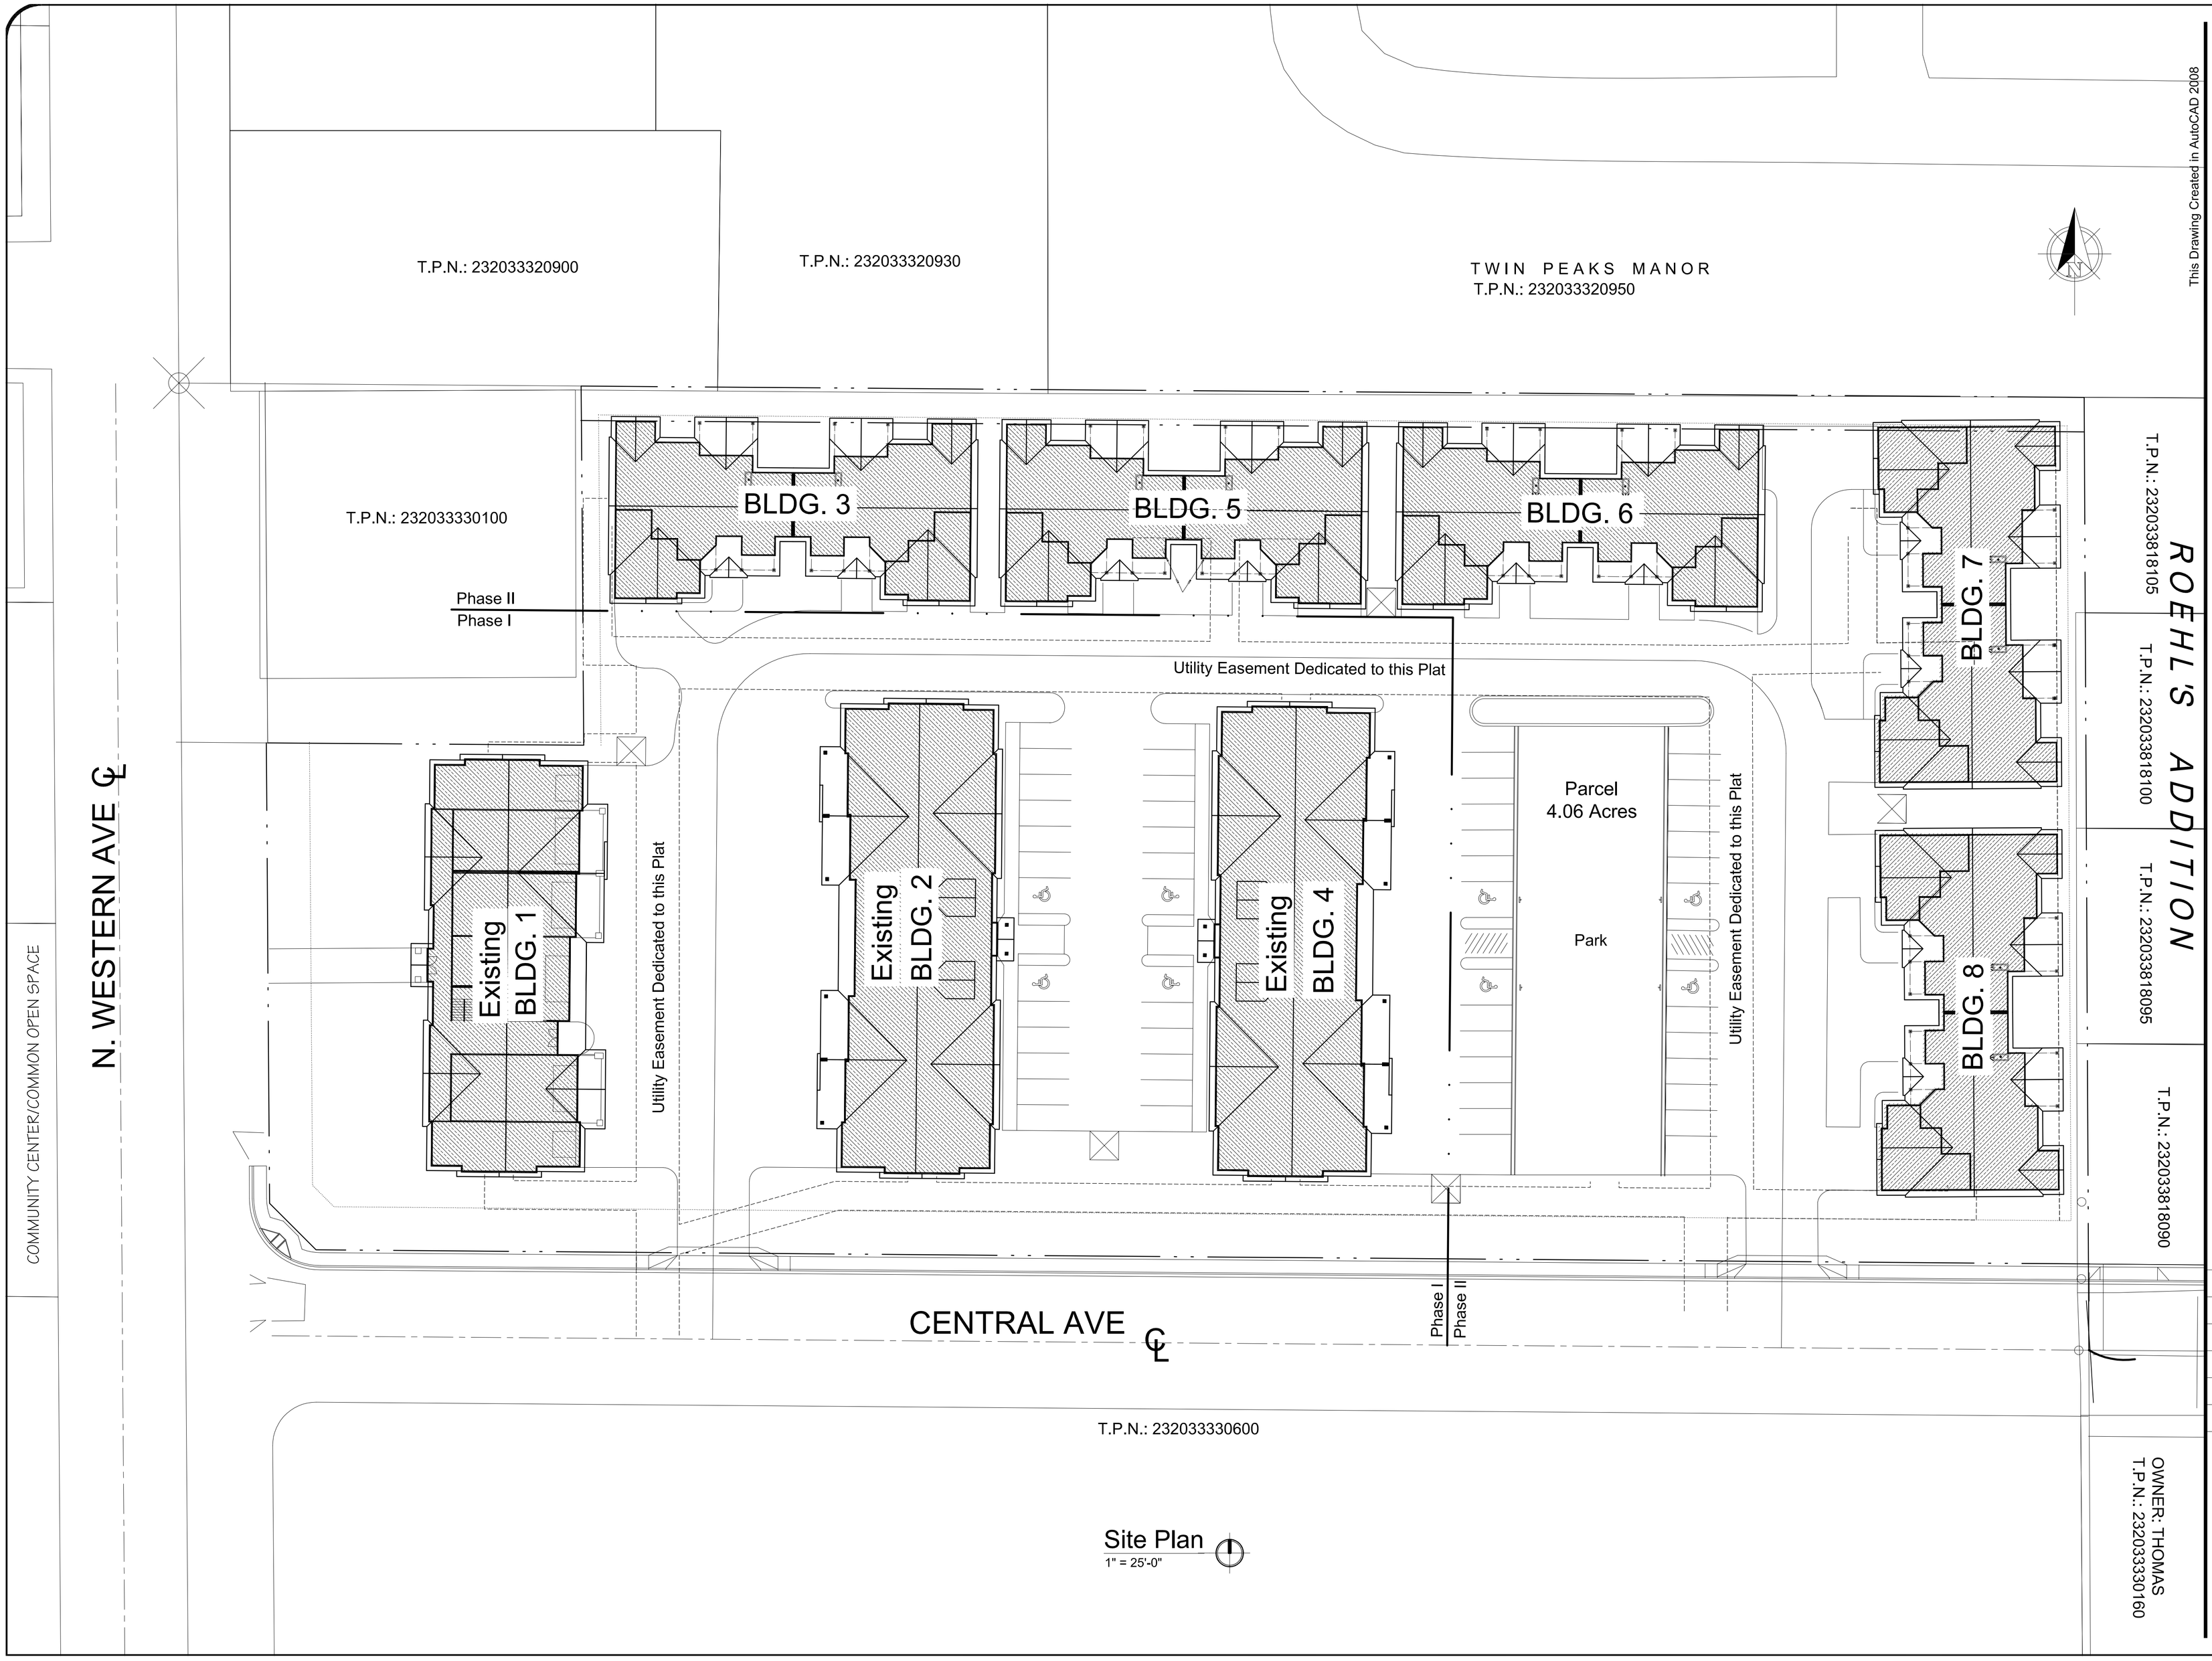

Site Plan
1" = 25'-0"

COMPLETE DESIGN INC.
"Construction Design Specialists"
PO Box 1914
Wenatchee, WA. 98807
www.completedesign.cc
contact@completedesign.cc
509-662-3699

Roberts Construction LLC
311 N. Perry Ave.
East Wenatchee, WA 98802

-

License # ROBERCL935JL

Stoney Court Condos
1211 N Western Ave
Wenatchee, WA 98801
Chelan County

Job No : 14-0083

Issue	Drawn / Date
Draft Set	Brooke 7.22.14
Permit Set	R. Kelso 10.24.14

Binding Site Plan

C-1.0