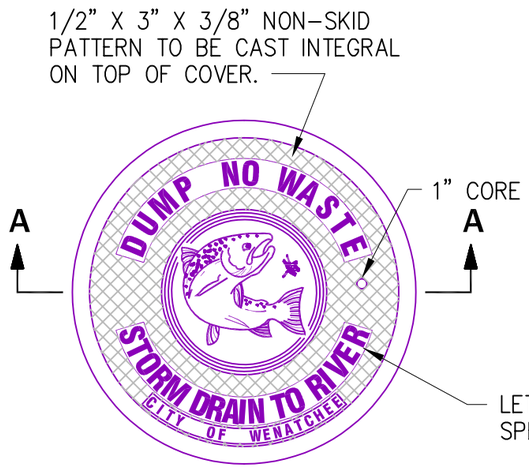

STORM DRAIN
NON LOCKING COVER

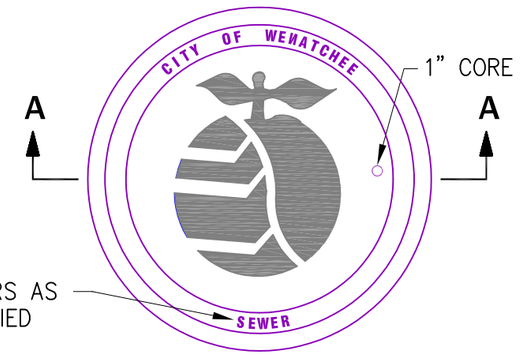

SANITARY SEWER
NON LOCKING COVER

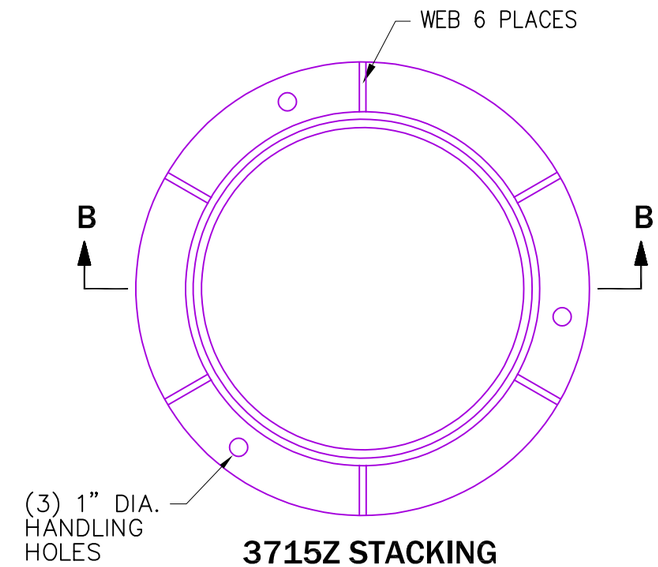

3715Z STACKING
GRAY OR DUCTILE IRON FRAME

NOTES:

STANDARD SPECIFICATION SECTION 9-05.15(1) AND 9-06.14

1. COVER SHALL BE AT MINIMUM 100 LBS
2. MINIMUM WEIGHT OF FRAME SHALL BE 134 LBS
3. PRODUCT SUPPLIES BY EAST JORDAN IRON WORKS, OR APPROVED EQUAL
4. CITY OF WENATCHEE LOGO REQUIRED
5. FRAME AND COVER SHALL BE H-20 LOADING RATED

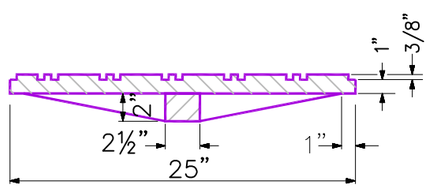

SECTION A-A - DUCTILE IRON
NON LOCKING COVER
MINIMUM WEIGHT 100 LBS.

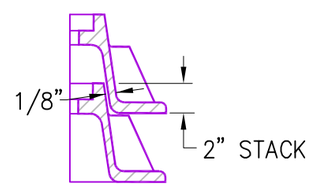

STACKING DETAIL

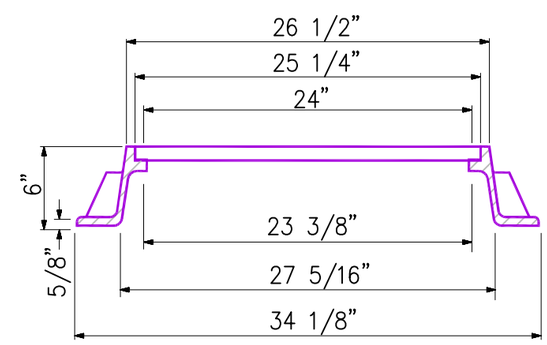

SECTION B-B
GRAY IRON OR DUCTILE IRON FRAME
MINIMUM WEIGHT 135 LBS.

STANDARD DETAIL
CIRCLE FRAME RING
AND COVER DETAIL

City of Wenatchee

REVISIONS		
DATE	INITIAL	
10/03/18	DMN	
09/17/20	CAW	

SCALE: AS SHOWN	DATE DRAWN 02/21/06		
DESIGNED	DRAWN RLK	CHECKED SK	
APPROVED BY		DATE APPROVED	

STANDARD SPECIFICATIONS

DETAIL NO.
D-100

PAGE
1 OF 1